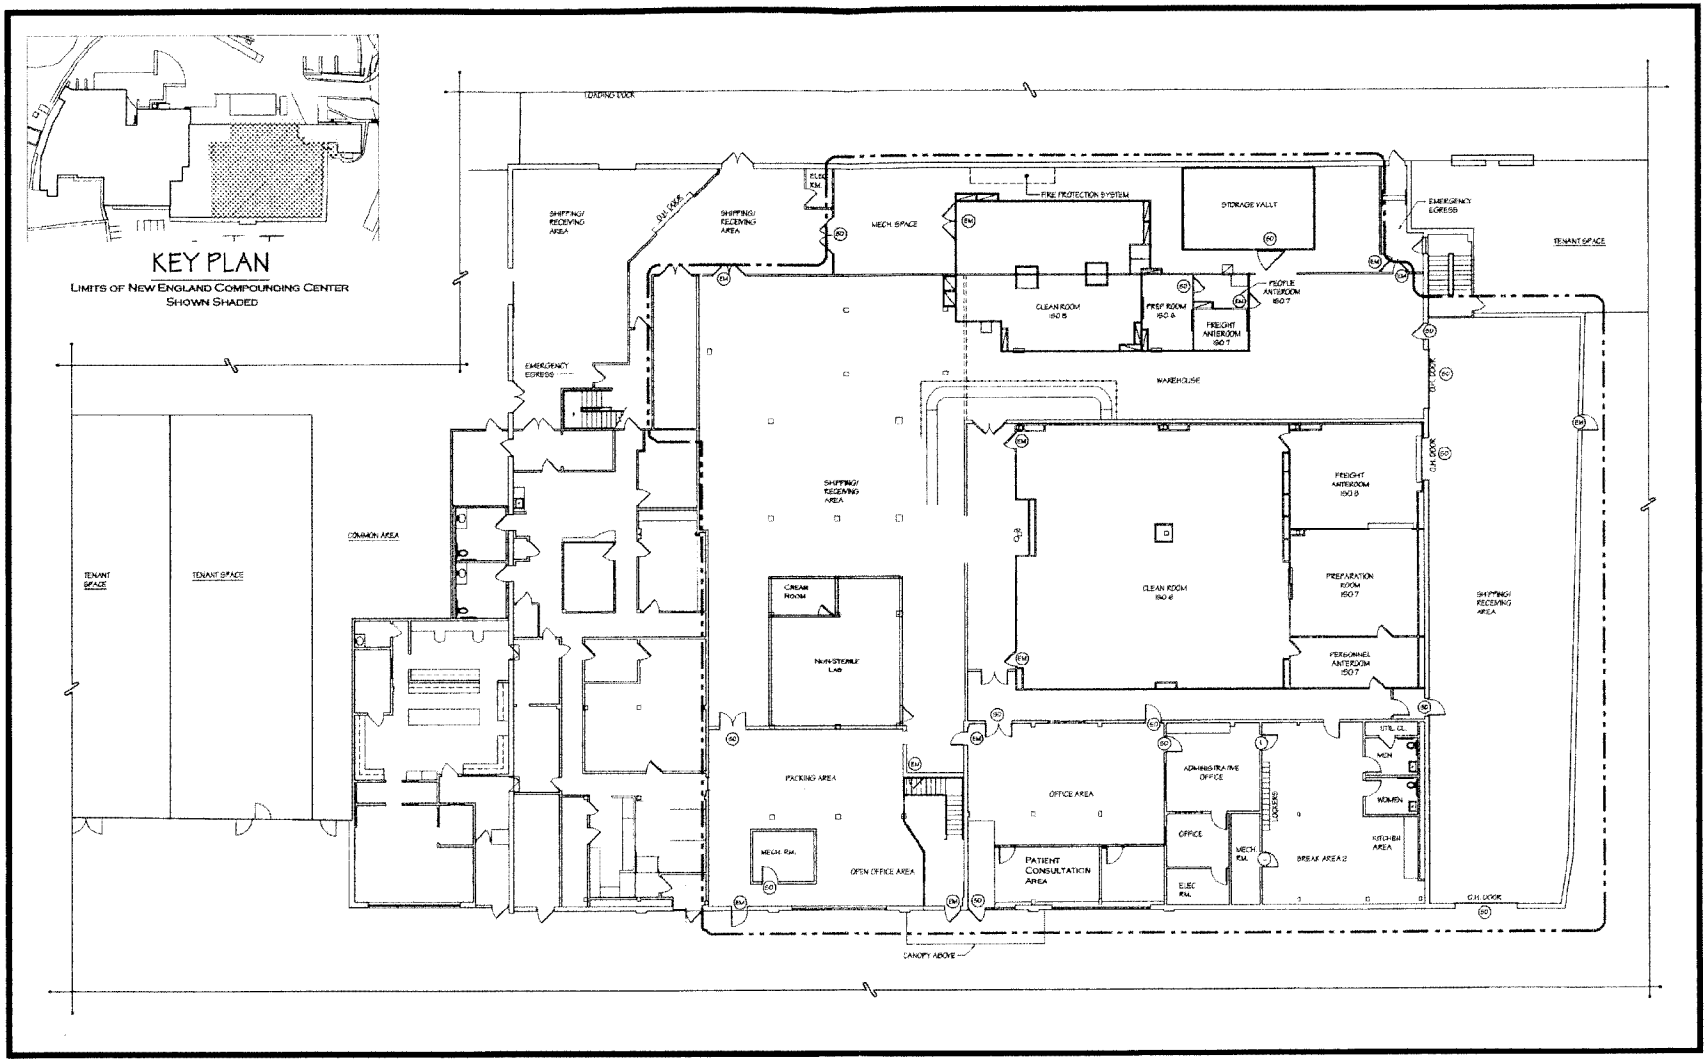

NEW ENGLAND COMPOUNDING PHARMACY, INC. D/B/A
NEW ENGLAND COMPOUNDING CENTER
697 WAVERLY STREET
FRAMINGHAM, MA 01702
OVERALL FACILITY PLAN

FEBRUARY 10, 2011

LEGEND:

SCALE:

SCALE: 1/8" = 1'-0"

New England Compounding Pharmacy Inc., d/b/a New England Compounding Center
Framingham, MA
10/1-2, 10/4-5, 10/9, 10/15, and 10/26/12
SSD, PK, ANA, TWN, DME
Exhibit SSD- 1 p. 1 of 1.

FDA_E00479572